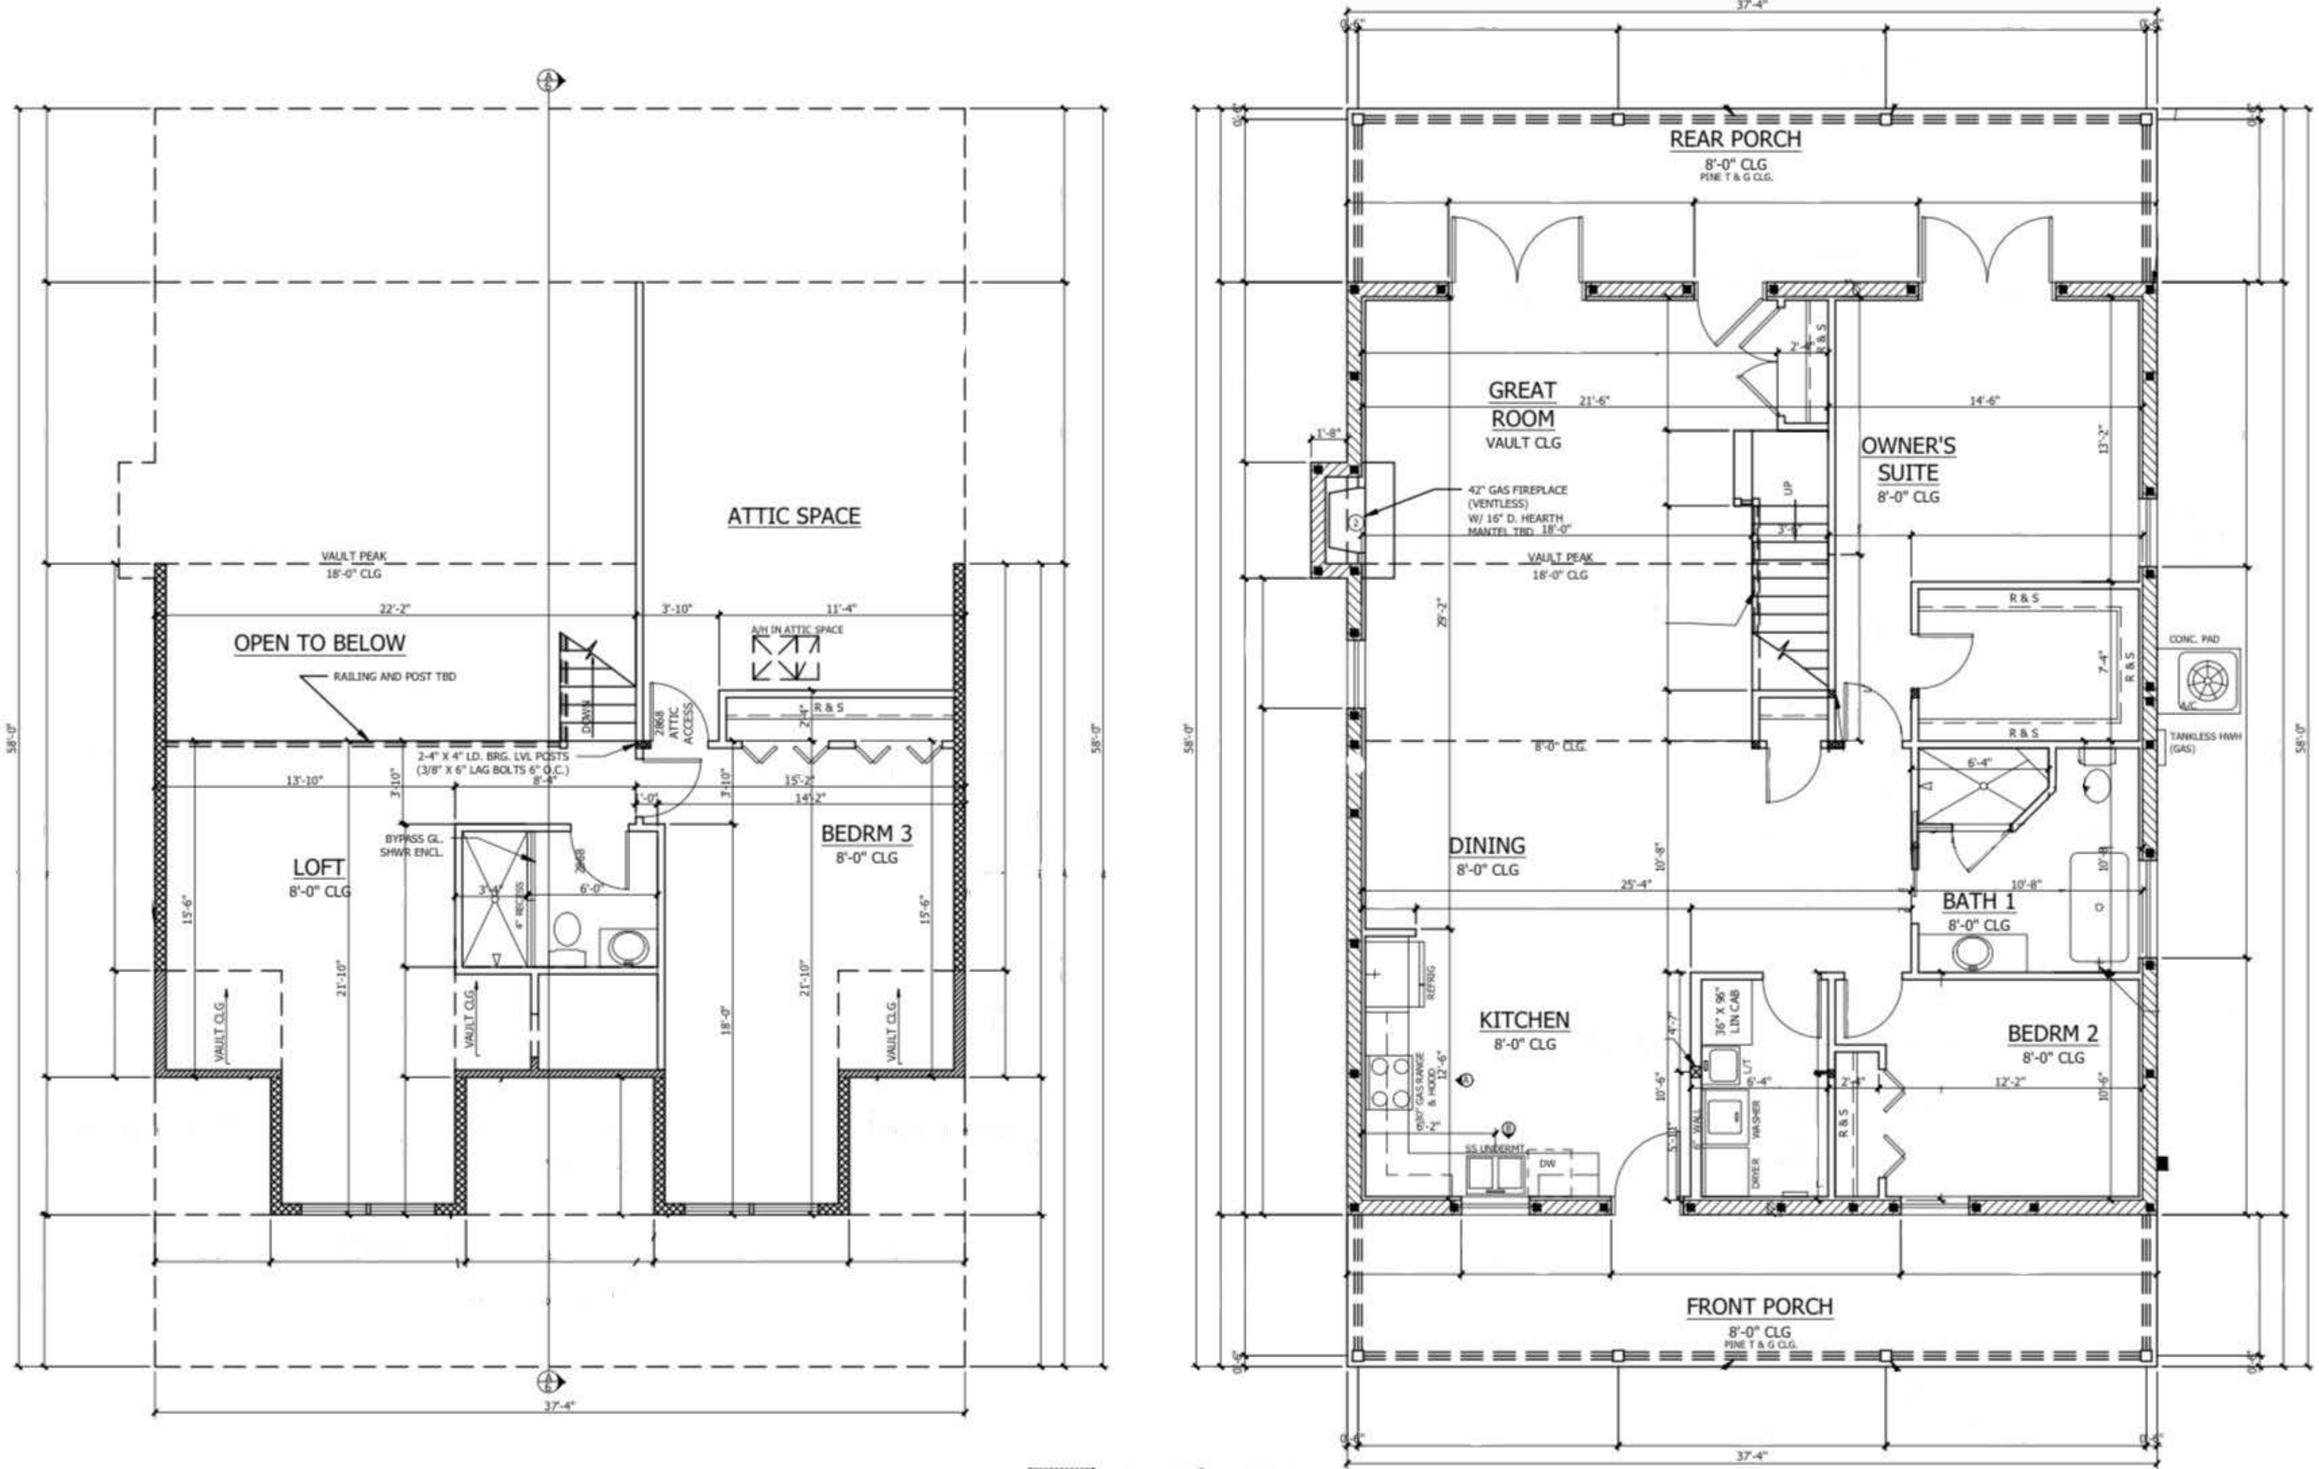
ATTIC SPACE
VAULT PEAK
18'-0" CLG
OPEN TO BELOW
RAILING AND POST TBD
A/H IN ATTIC SPACE
2868 ATTIC ACCESS
DOWN
R & S
2-4" X 4" LD. BRG. LVL POSTS
(3/8" X 6" LAG BOLTS 6" O.C.)
BYPASS GL. SHWR ENCL.
LOFT
8'-0" CLG
BEDRM 3
8'-0" CLG
VAULT CLG
58'-0"
37'-4"
REAR PORCH
8'-0" CLG
PINE T & G CLG.
GREAT ROOM
VAULT CLG
42" GAS FIREPLACE
(VENTLESS)
W/ 16" D. HEARTH
MANTEL TBD
OWNER'S SUITE
8'-0" CLG
UP
CONC. PAD
A/C
TANKLESS HWH
(GAS)
DINING
8'-0" CLG
BATH 1
8'-0" CLG
KITCHEN
8'-0" CLG
REFRIG
36" X 96" LIN CAB
WASHER
DRYER
SS UNDERMT
DW
BEDRM 2
8'-0" CLG
FRONT PORCH
8'-0" CLG
PINE T & G CLG.